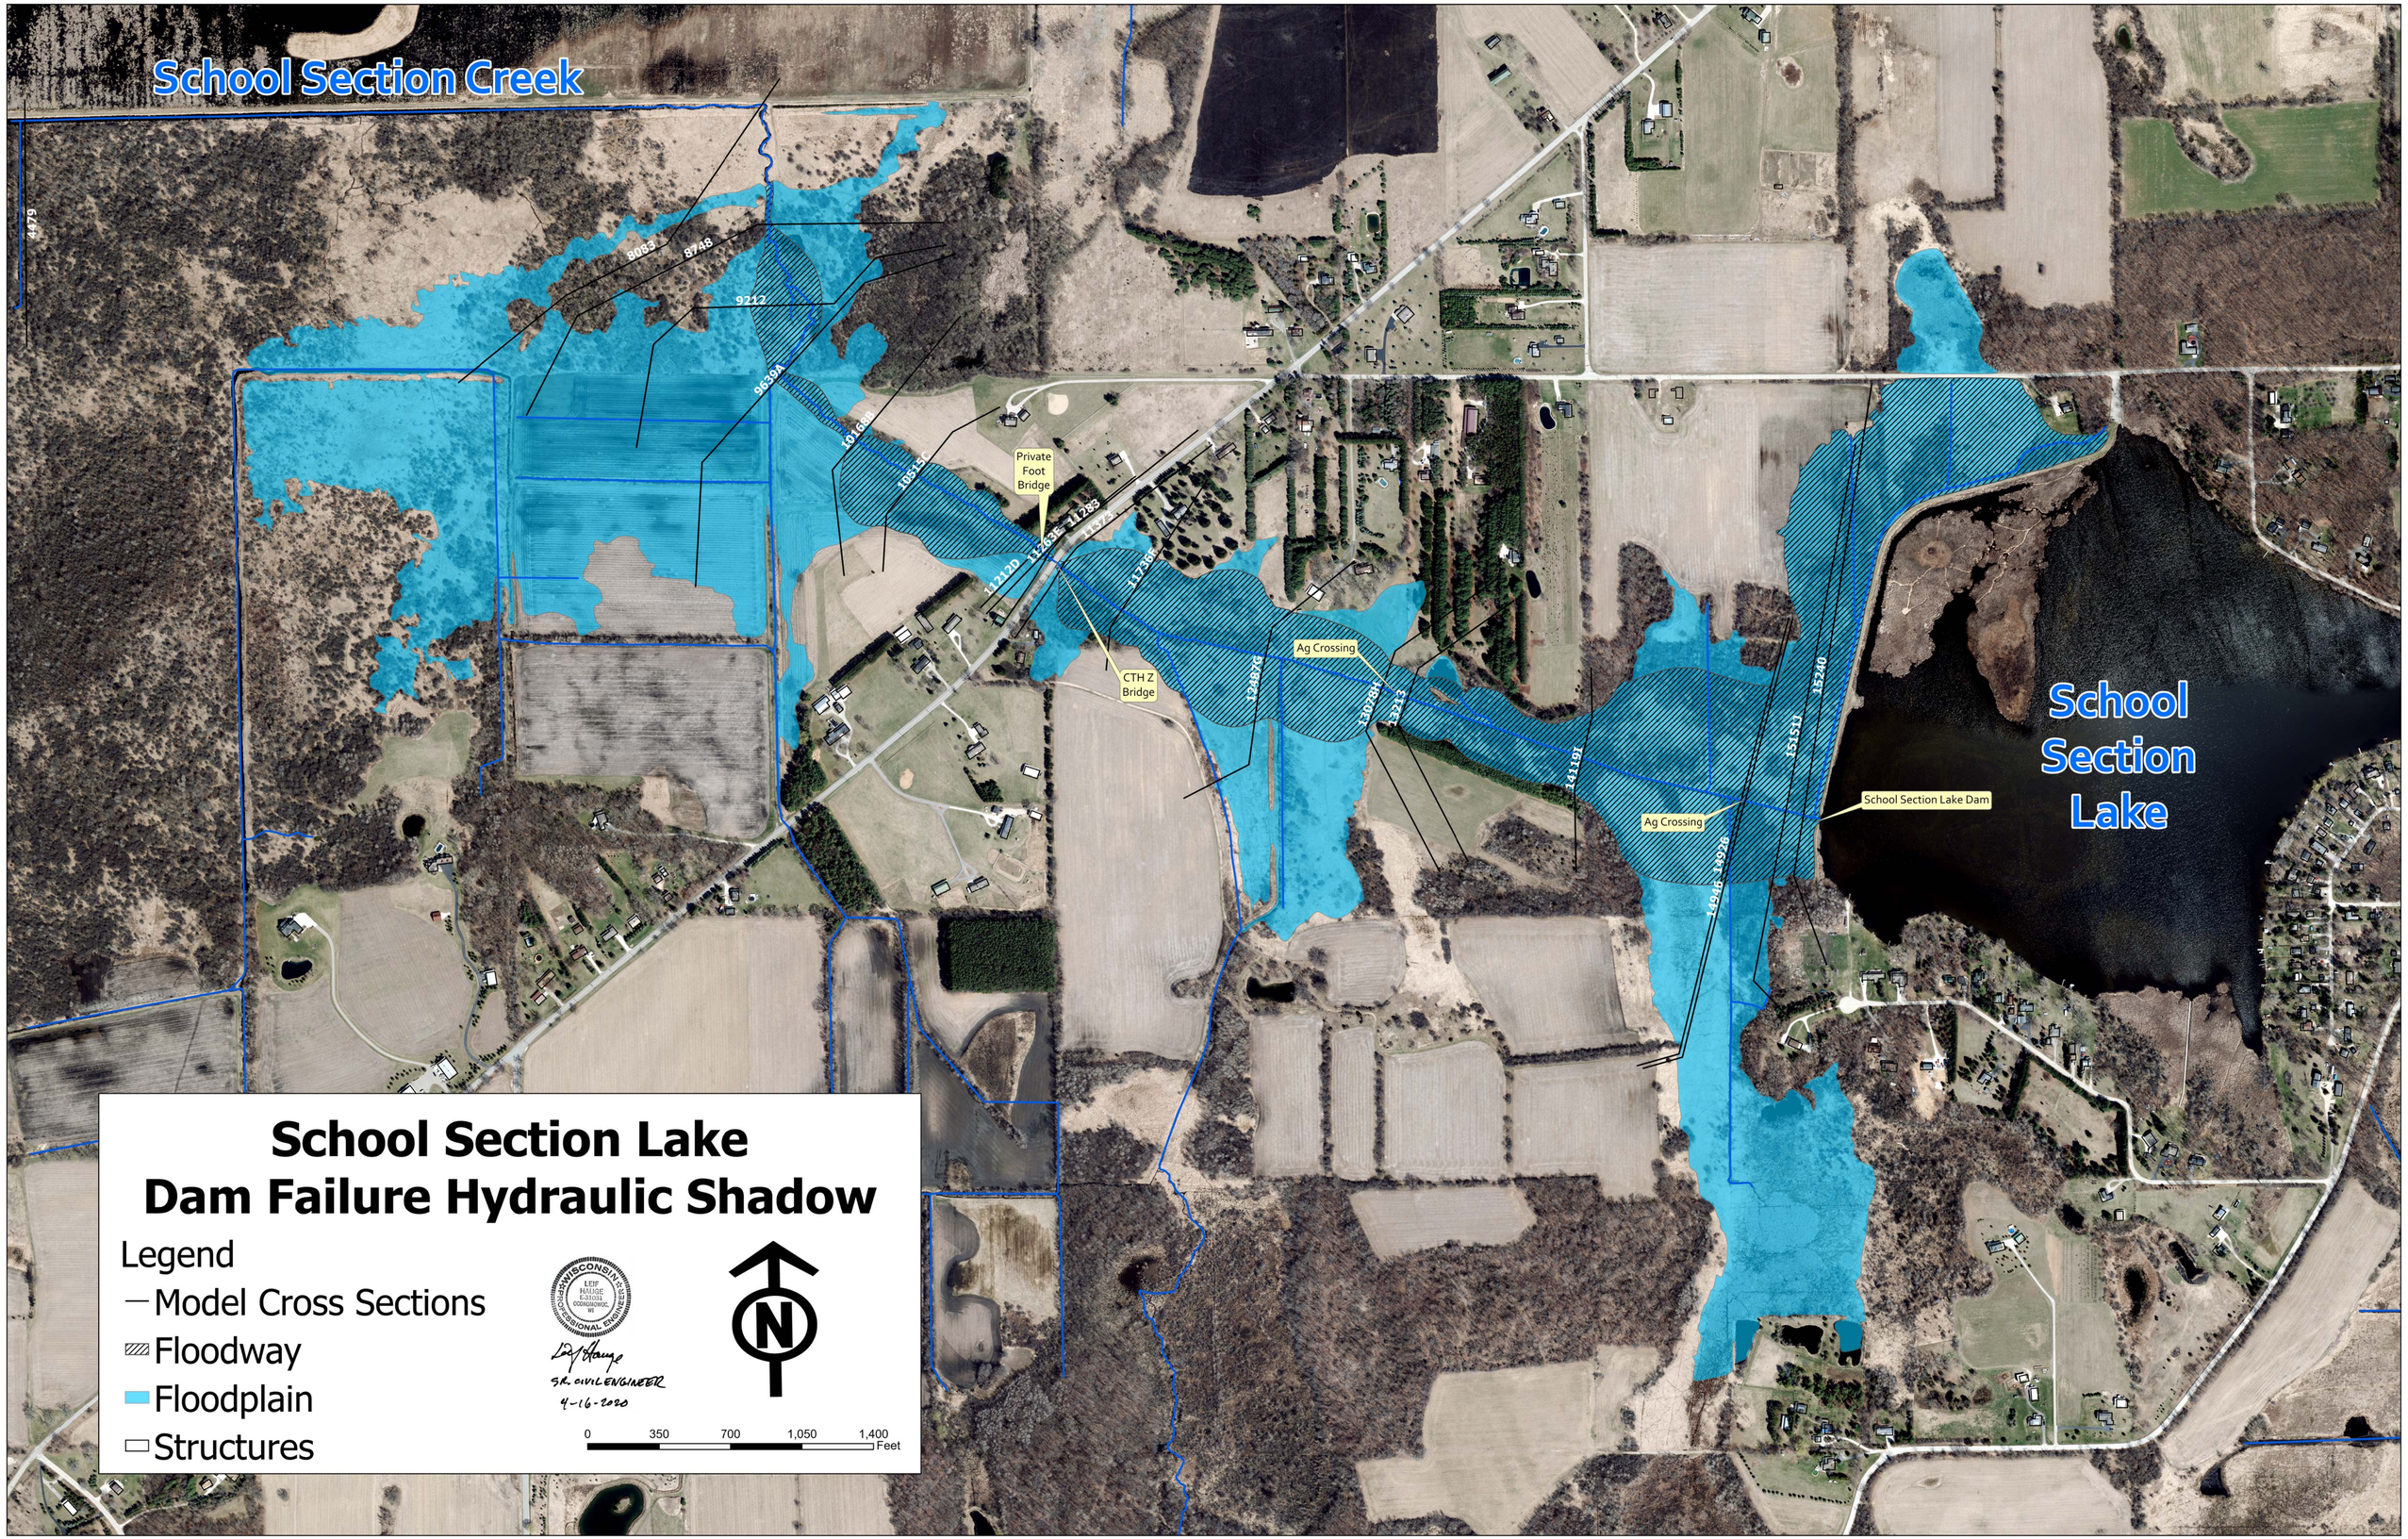

School Section Lake
Dam Failure Hydraulic Shadow

Legend

- Model Cross Sections
- Floodway
- Floodplain
- Structures

WISCONSIN LEIF HAUGE E-41031 OCONOMOWOC, WI PROFESSIONAL ENGINEER

SR. CIVIL ENGINEER

4-16-2020